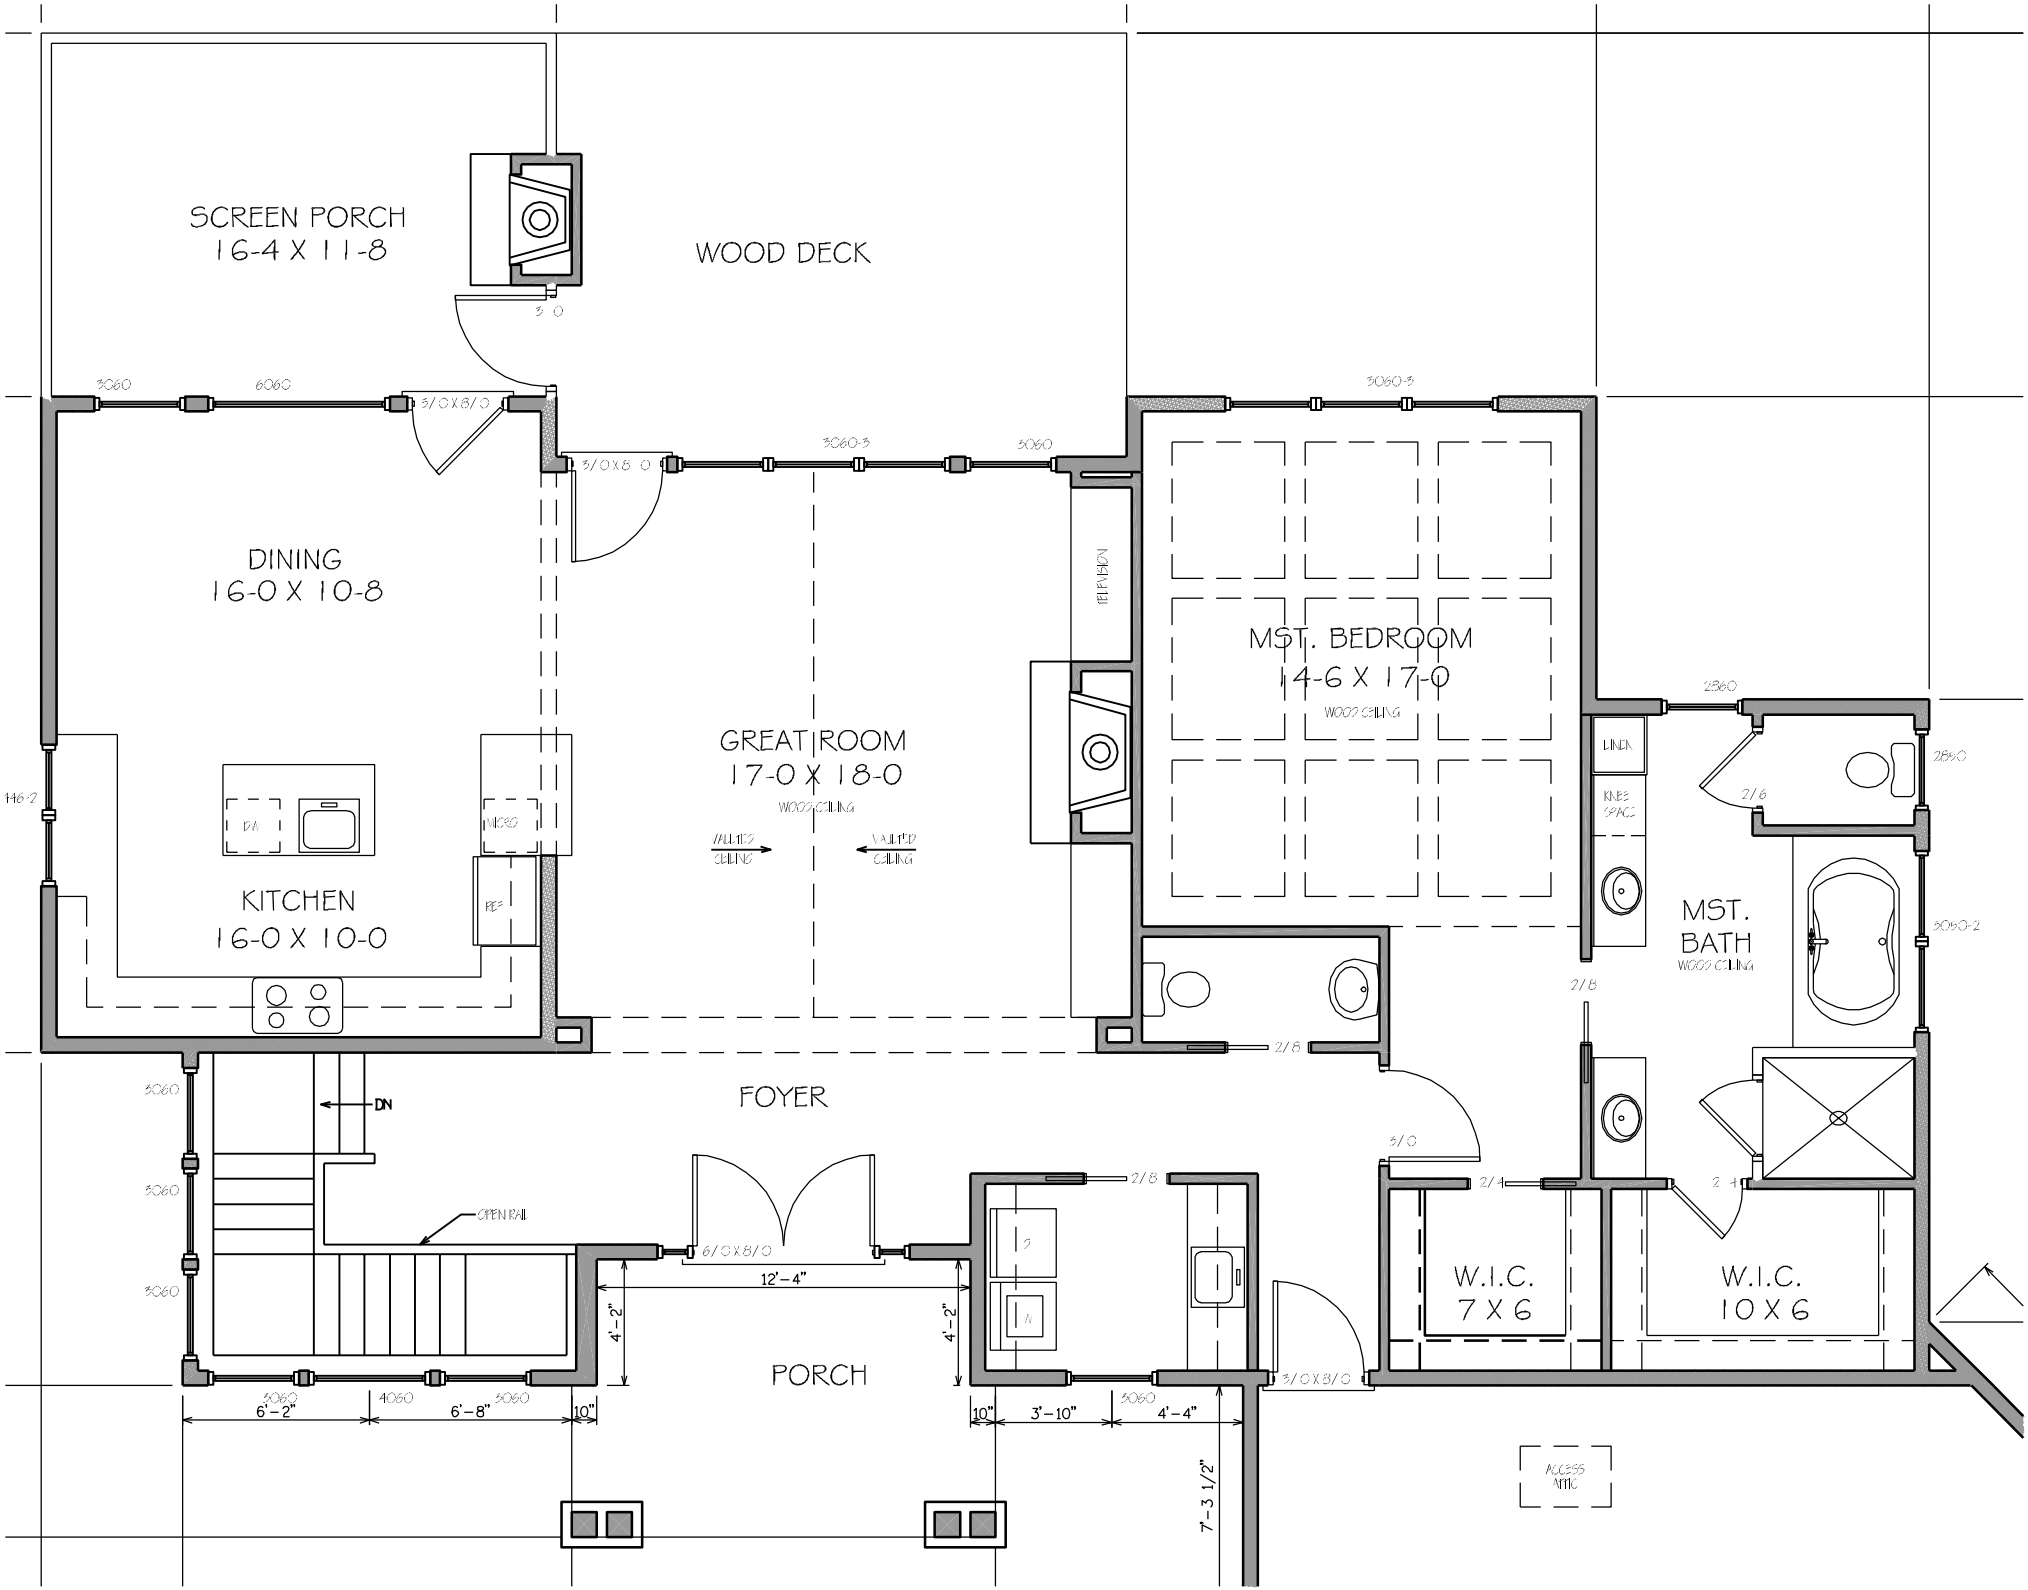
SCREEN PORCH
16-4 X 11-8
WOOD DECK
DINING
16-0 X 10-8
KITCHEN
16-0 X 10-0
DW
MICRO
REF
GREAT ROOM
17-0 X 18-0
WOOD CEILING
VAULTED CEILING
VAULTED CEILING
TELEVISION
MST. BEDROOM
14-6 X 17-0
WOOD CEILING
LINEN
KNEE SPACE
MST.
BATH
WOOD CEILING
FOYER
DN
OPEN RAIL
PORCH
W.I.C.
7 X 6
W.I.C.
10 X 6
ACCESS ATTIC
12'-4"
4'-2"
4'-2"
6'-2"
6'-8"
10"
10"
3'-10"
4'-4"
7'-3 1/2"